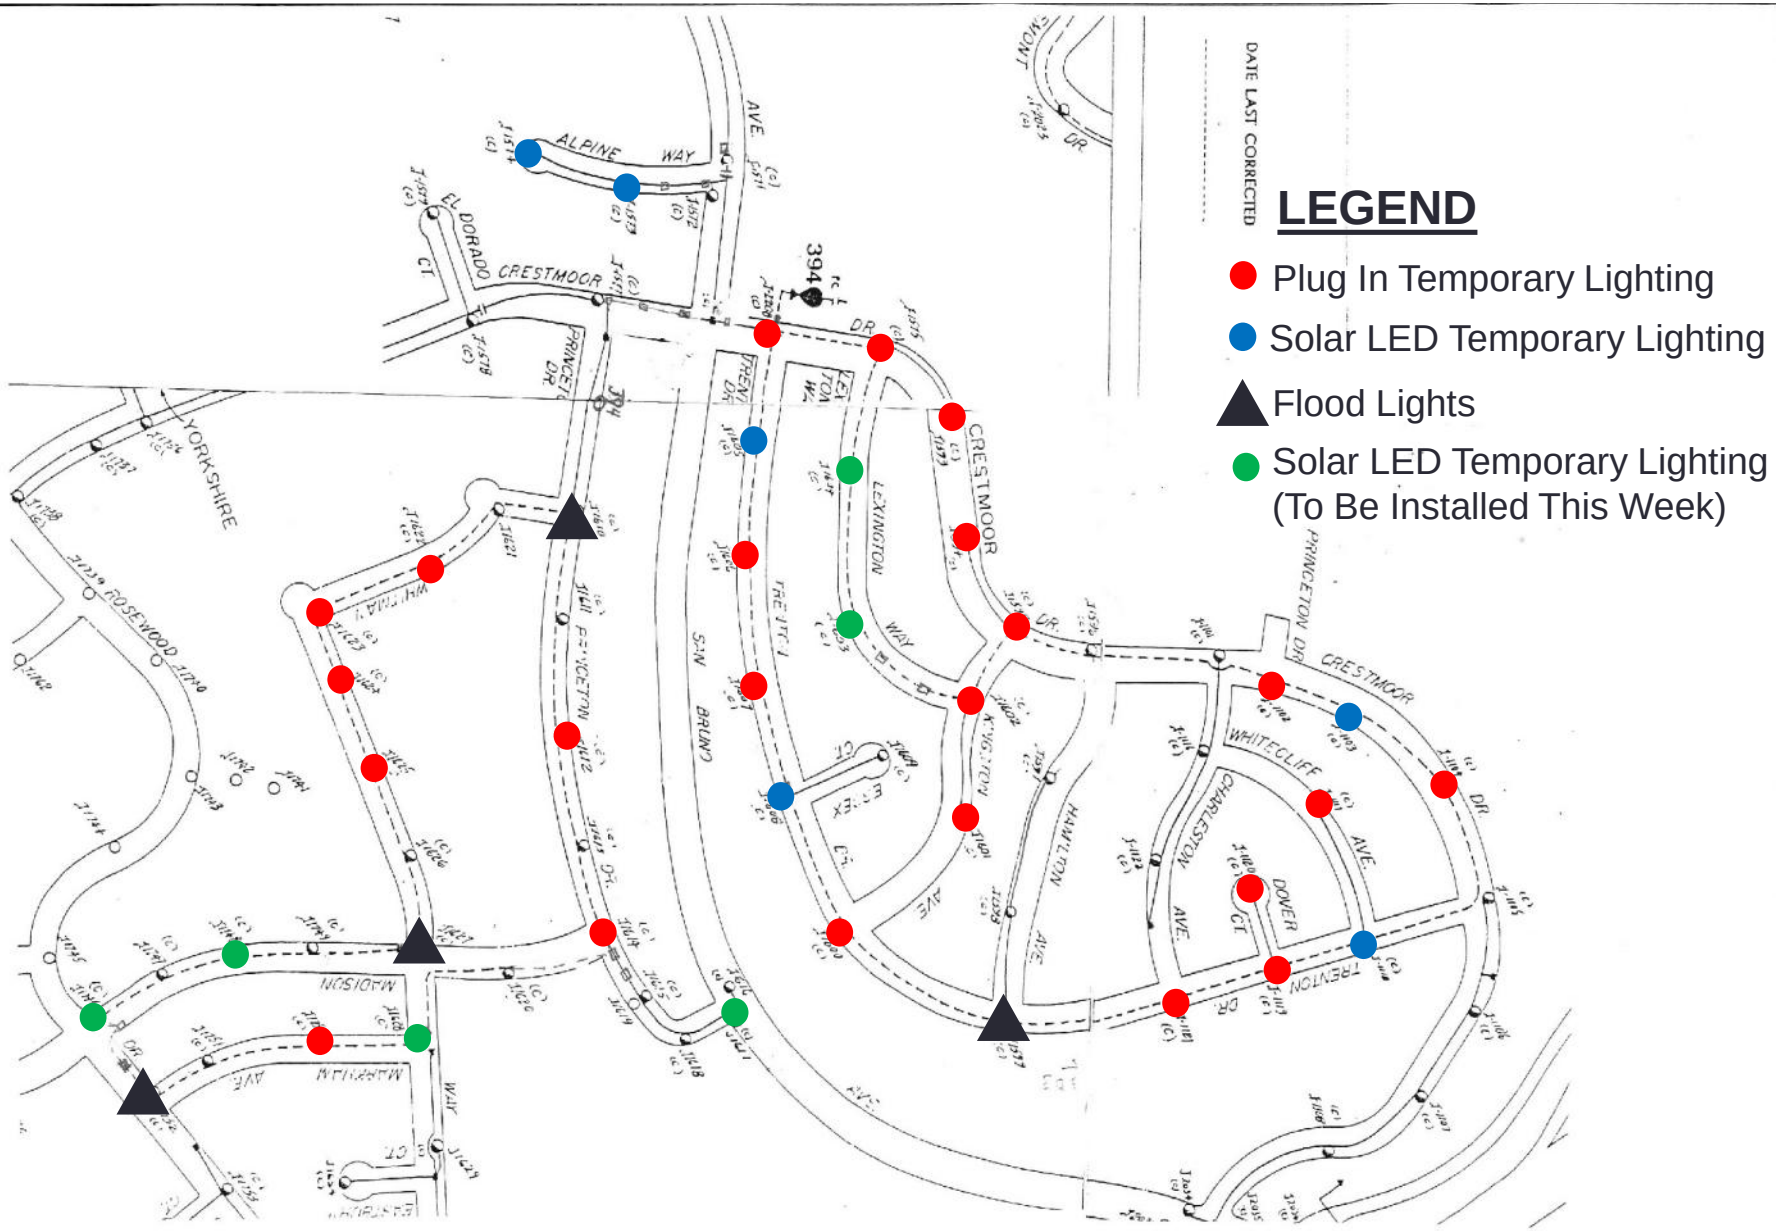
LEGEND
Plug In Temporary Lighting
Solar LED Temporary Lighting
Flood Lights
Solar LED Temporary Lighting
(To Be Installed This Week)
DATE LAST CORRECTED
ALPINE WAY
EL DORADO CT
CRESTMOOR DR
394
YORKSHIRE
ROSEWOOD
PRINCETON DR
SAN BRUNO
LEXINGTON WAY
CRESTMOOR
WHITECLIFF AVE
CHARLESTON AVE
DOVER CT
TRENTON DR
HAMILTON AVE
MADISON
MARKHAM AVE