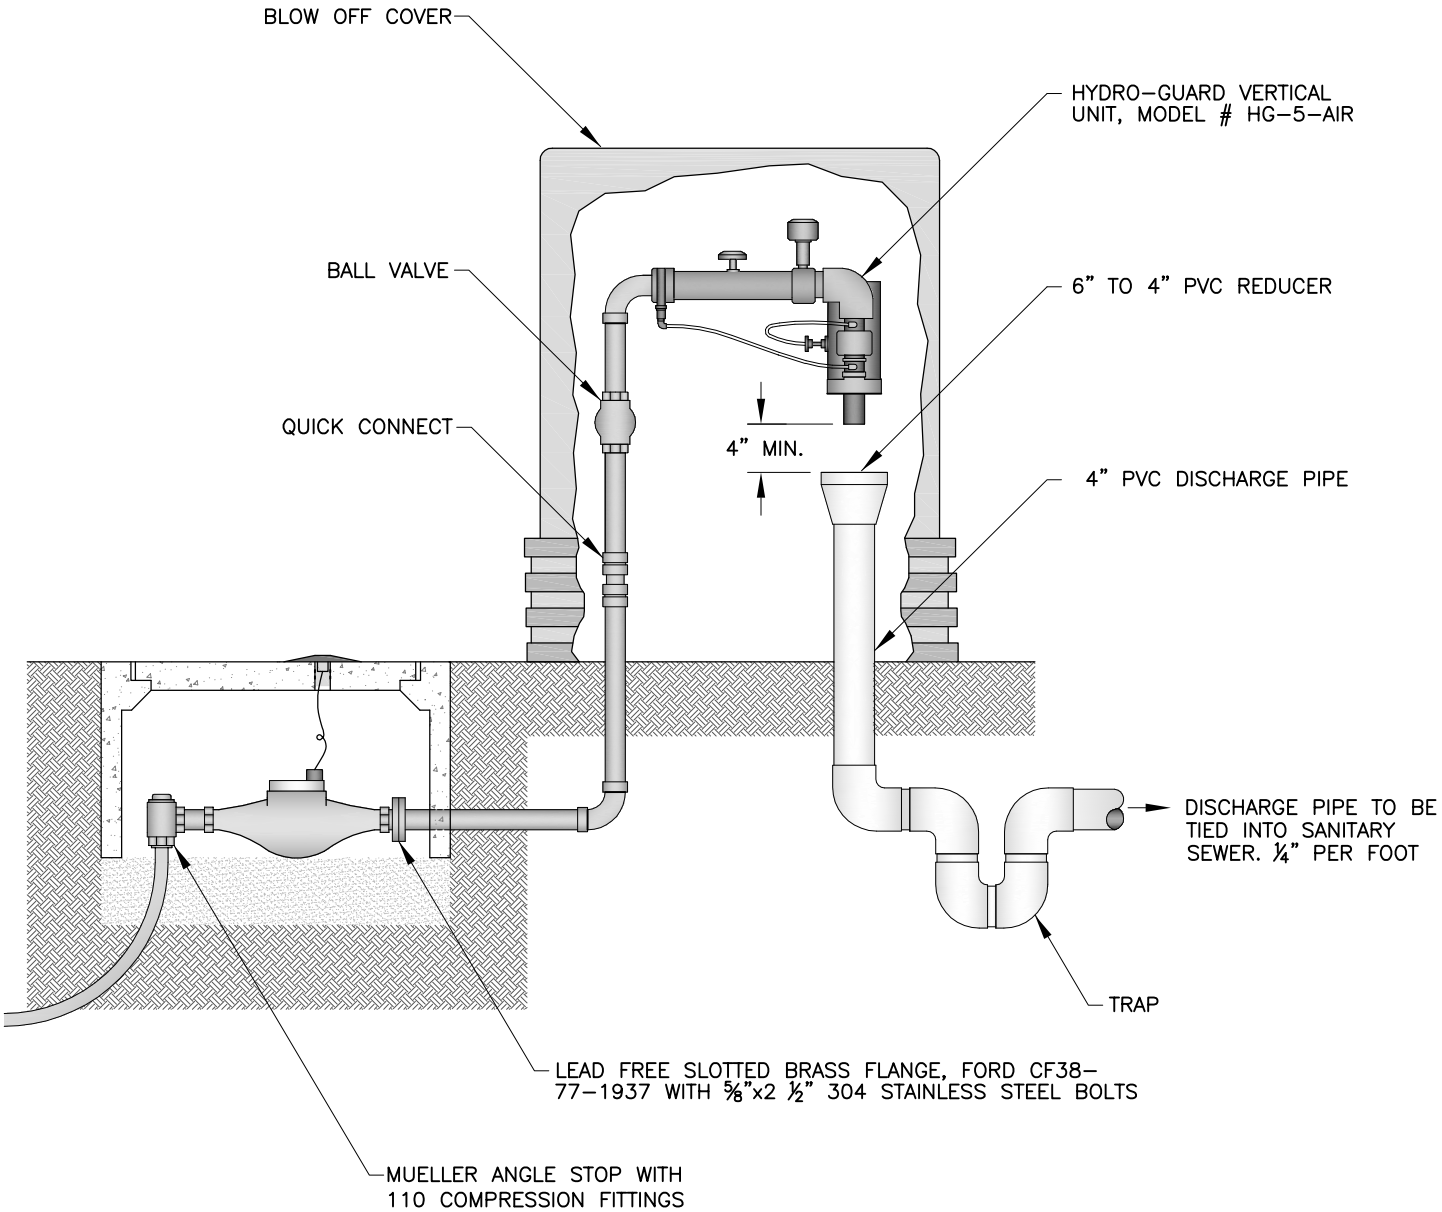

City of San Bruno *Standard Detail*	AUTOMATIC BLOWOFF	DATE: AUG 2011 DRAWN BY: JMH
	CITY ENGINEER: APPROVED BY: WING WONG R.C.E. C35688	W–06 DETAIL NO: